


The Suite

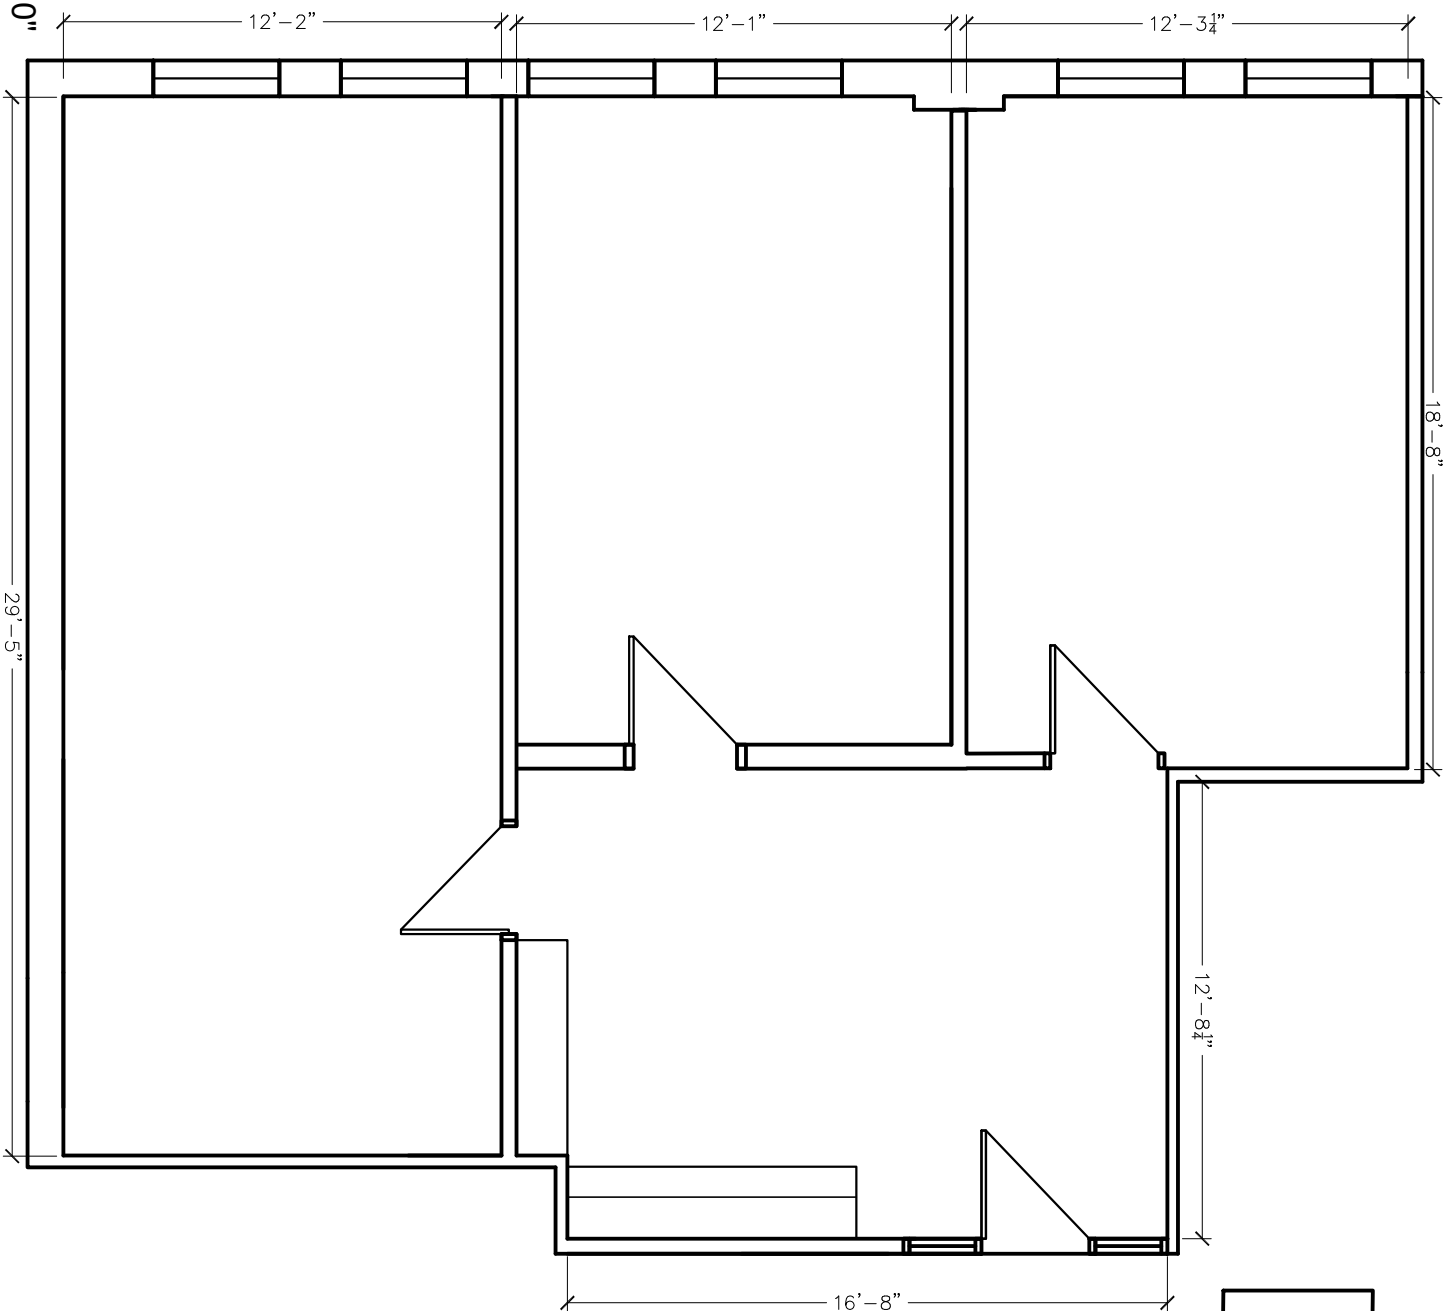

Plan

Scale: 3/16" = 1' - 0"



811 W. 2nd Ave, Spokane, WA 99201

Drawn:
Revised:
Revised:

Floor Plan For:
The Cook Building
811 W 2nd Ave
Spokane, WA
The Cook Building