


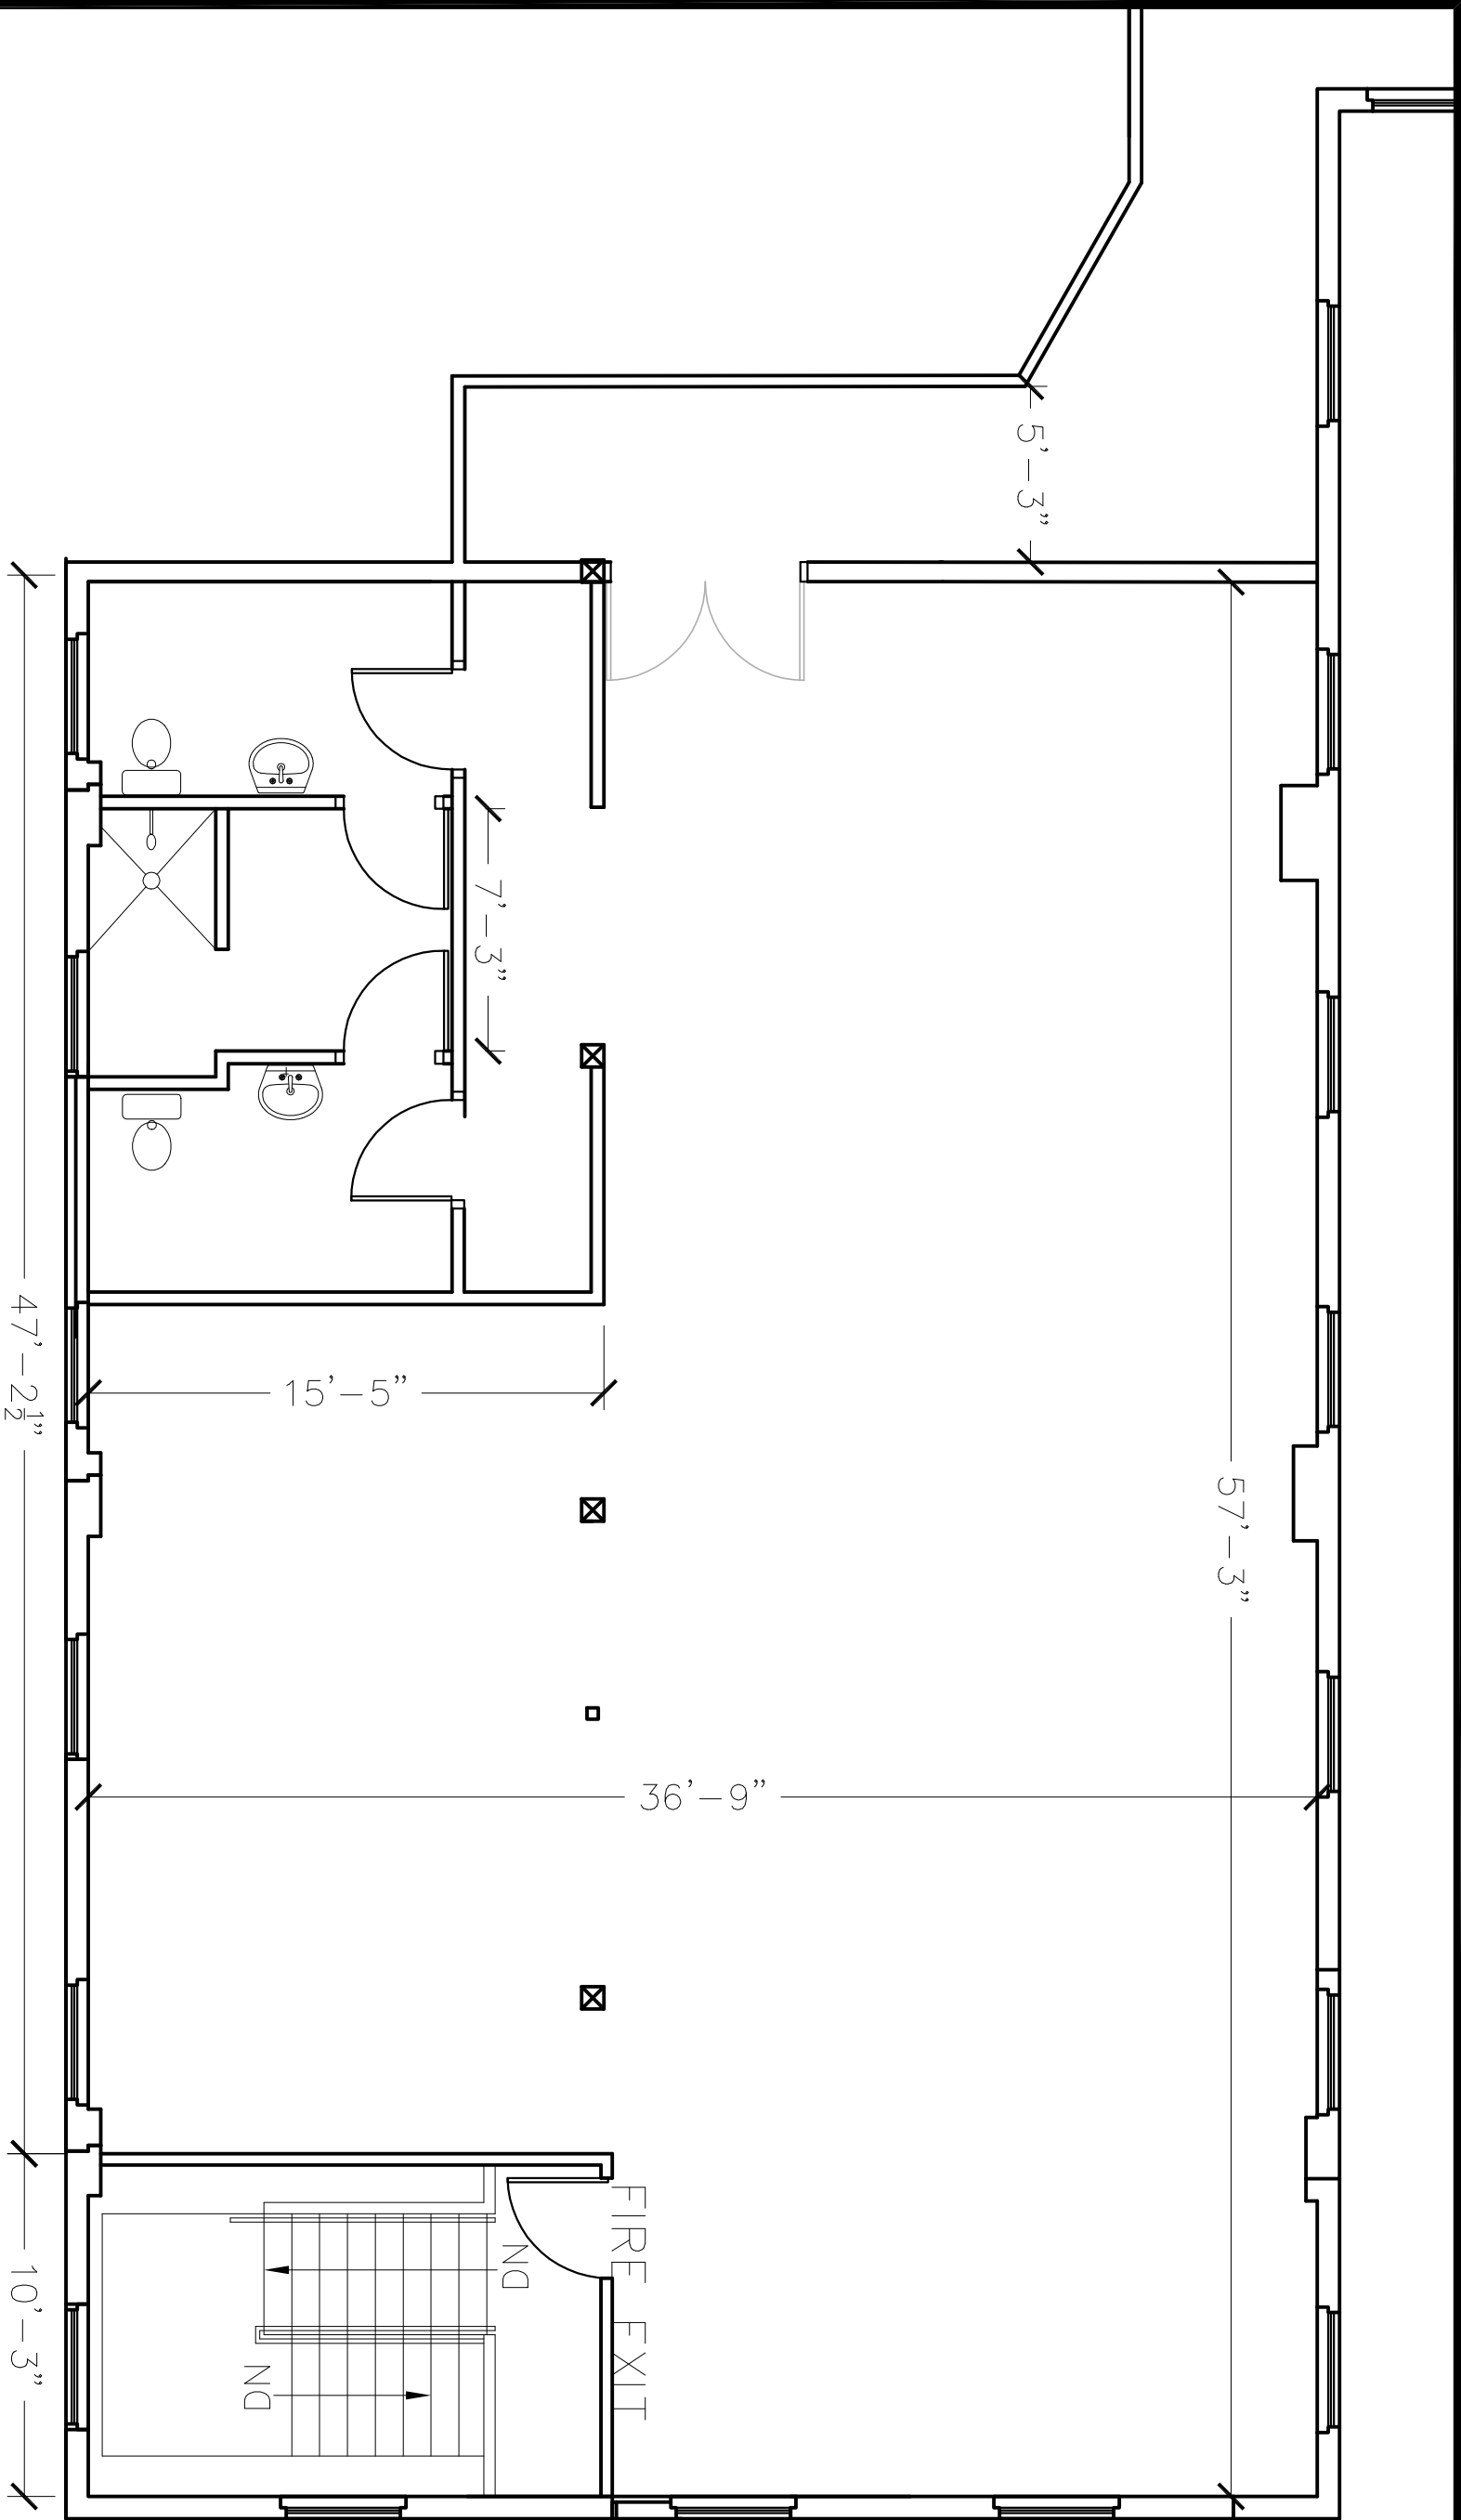

Plan

Scale: 1/8" = 1' - 0"

The Loft



811 W 2nd Ave, Spokane, WA 99201

Drawn:
Revised:
Revised:
Revised:
Revised:

Design For:
The Cook Building
811 W 2nd Ave
Spokane, WA 99201
Gina L. Cook